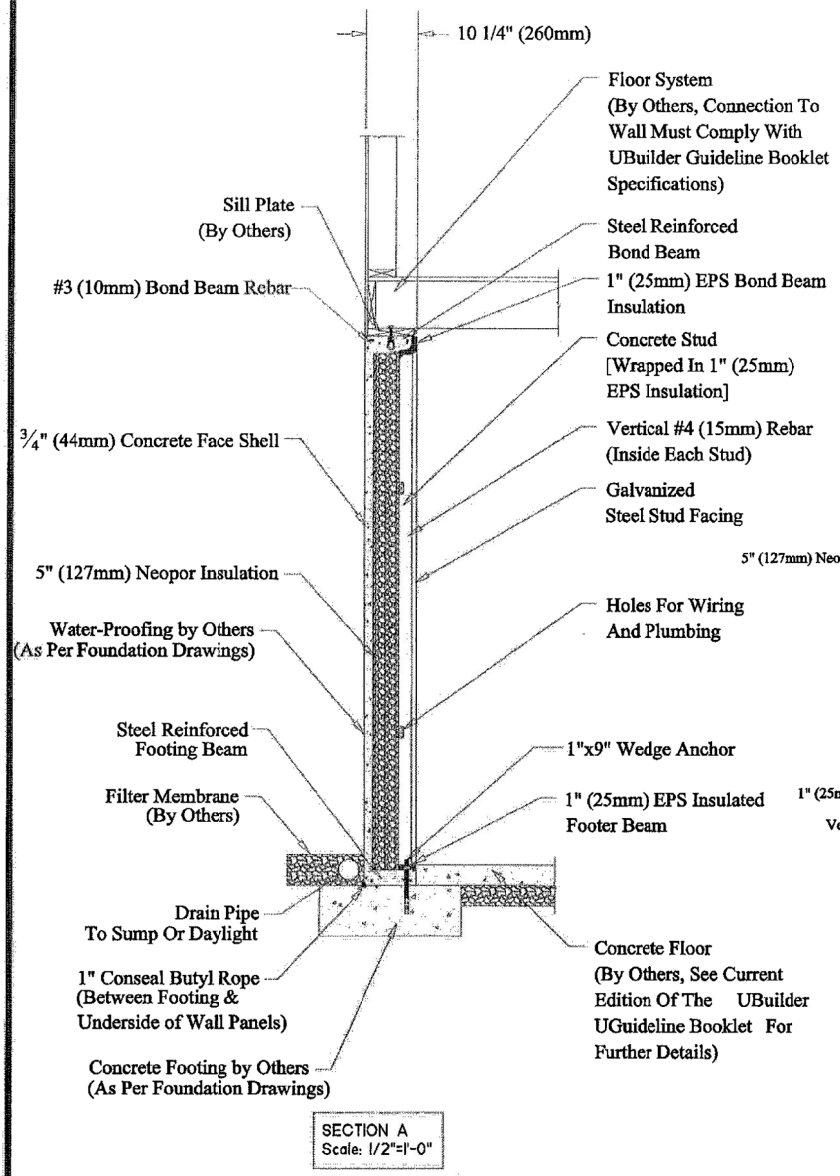

SECTION A
Scale: 1/2"=1'-0"

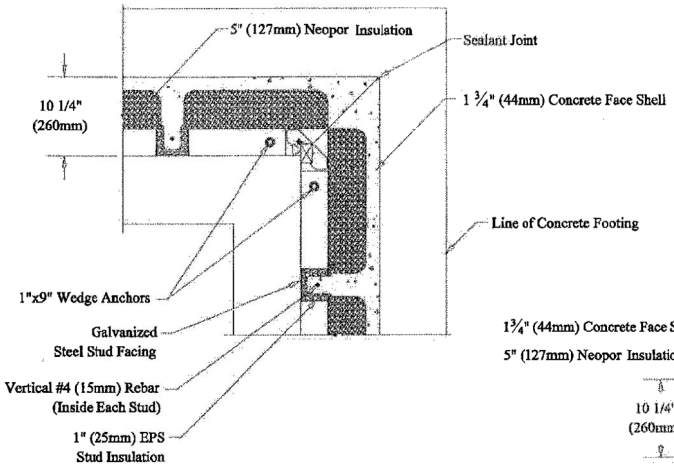

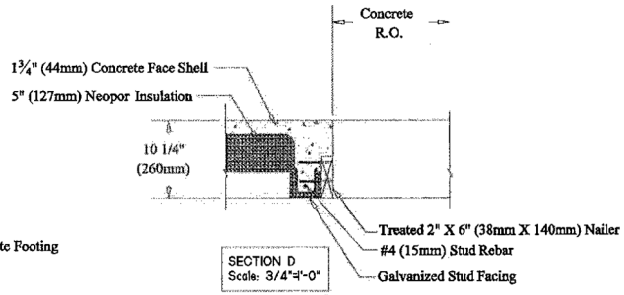

SECTION D
Scale: 3/4"=1'-0"

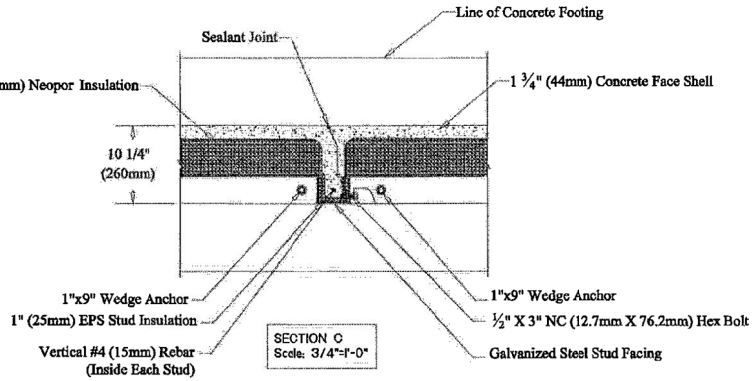

SECTION C
Scale: 3/4"=1'-0"

DRAWING DATA:
Sold by: Derek Shelby
Drawn by: Matt Toews
Date Created: 6/3/2015
Last Revision: 6/3/2015
Revision #: 2
File Name: ferry in fill june 2_8_2

PROJECT NO.